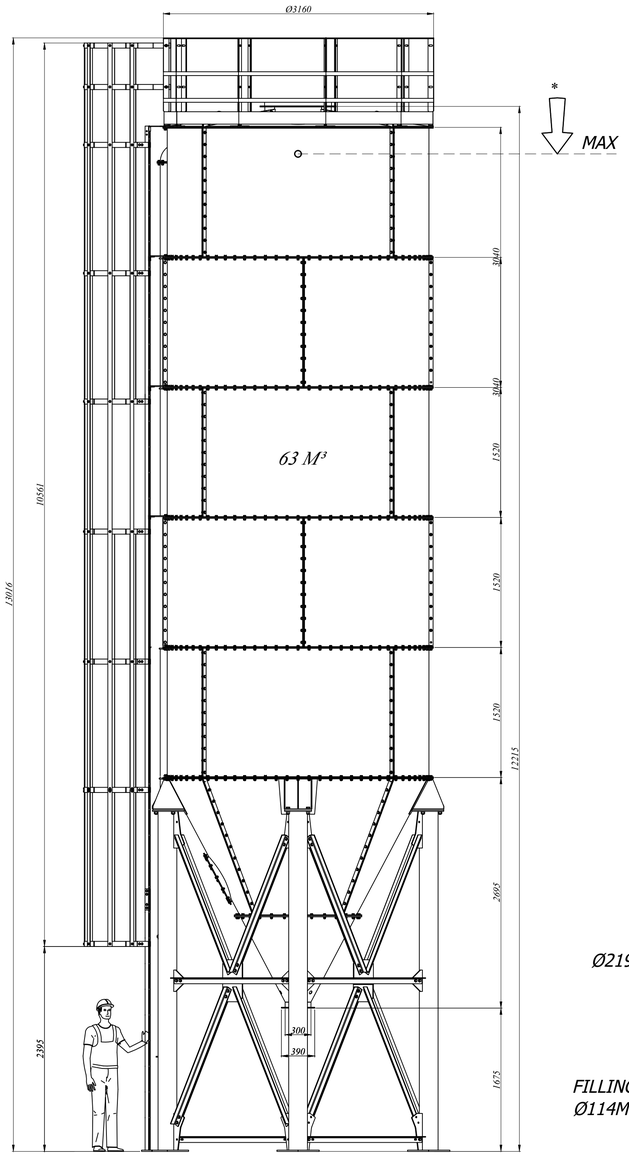

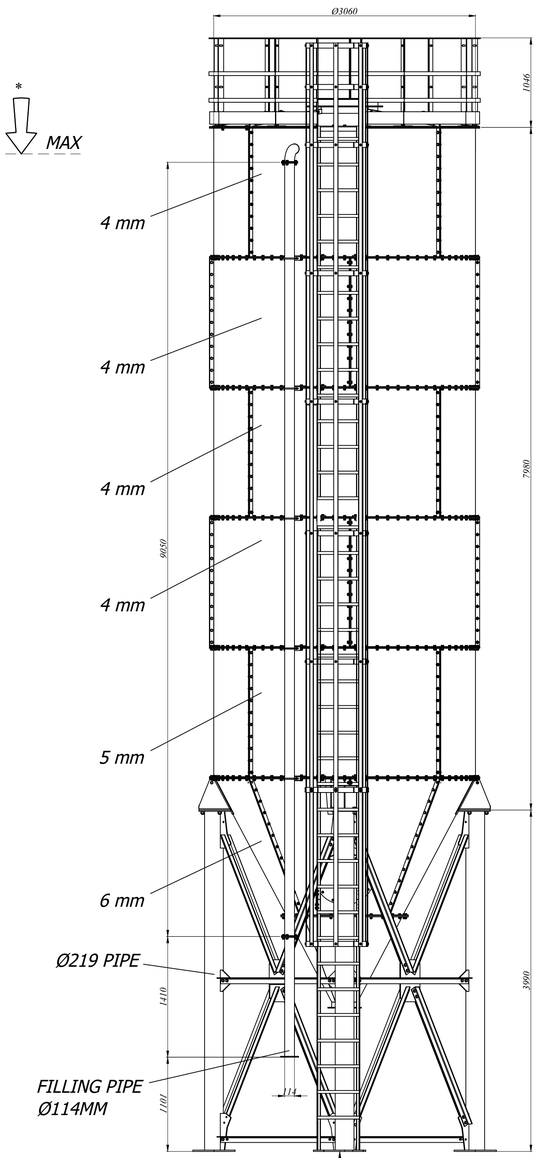

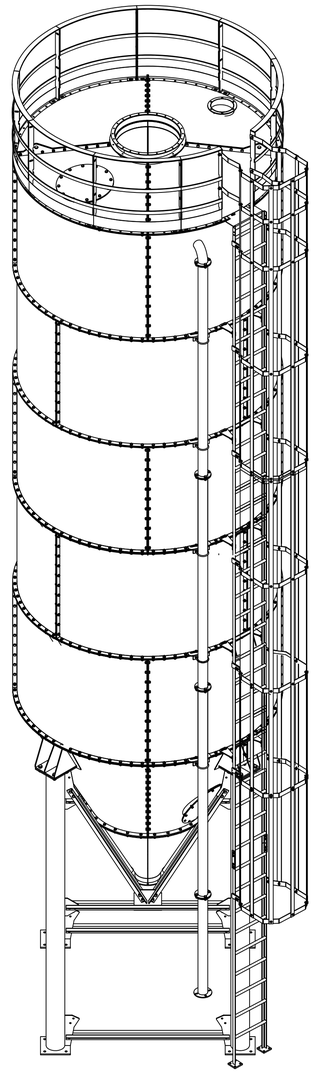

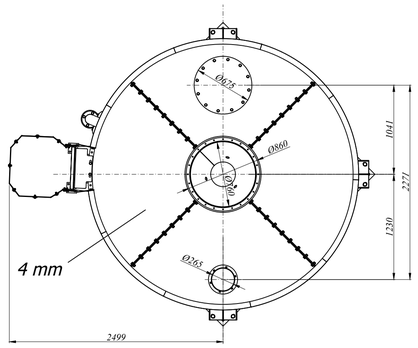

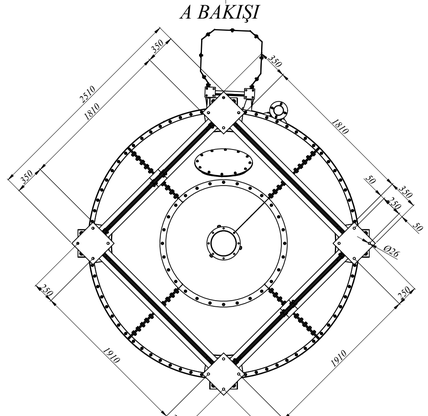

A GÖRÜNÜŞÜ

01 -FILLING PIPE CONNECTION FLANGE

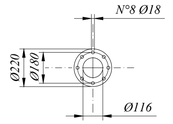

02- FLANGED PIPE FOR PRESSURE CONTROLE

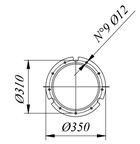

03 -SILO'S OUTLET-VALVE CONNECTION FLANGE

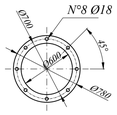

04 -SILOTOP FILTER ADAPTER FLANGE

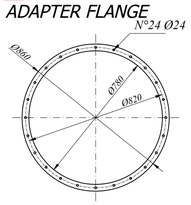

WARNING !...
THIS PROJECT IS ONLY SHOWING THE INSTALLATION OF MACHINES.
THE CONCRETE PROCESS WILL BE PROVIDED BY THE BUYER IN ACCORDANCE WITH THE DYNAMIC AND STATIC LOADS PROVIDED..

DESIGN CRITERIA : Eurocode 8, en.1998.4.2006

CONSTMACH
CONCRETE PLANTS & CRUSHERS

NOT:BU RESİMİN CONSTMACH DIŞINDA HER NE SEBEPLE OLURSA OLSUN KOPYALANMASI ÜÇÜNCÜ ŞAHISLARA VERİLMESİ VE BU RESİM KULLANILARAK ÜRETİM YAPILMASI KESİNLİKLE YASAKTIR. YUKARIDA ADI GEÇEN KURALLARA UYMAYAN ÖZEL VE YÜZEL KİŞİLER HAKKINDA YASAL TAKİBAT YAPTIRILACAKTIR.

TASARIM	ÇİZEN	ONAYLAYAN	TARIH
Murat ULUNÇ	Murat ULUNÇ	Emre CINAR	09.12.2025

63 M³ SILO

ÖLÇEK: 1/35
Rev. No: .....
Rev. Tarihi: ..../..../.....
Resim No: