

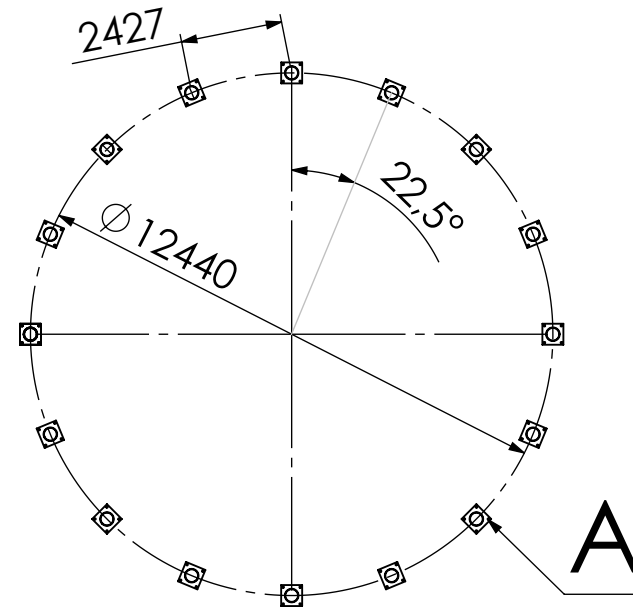
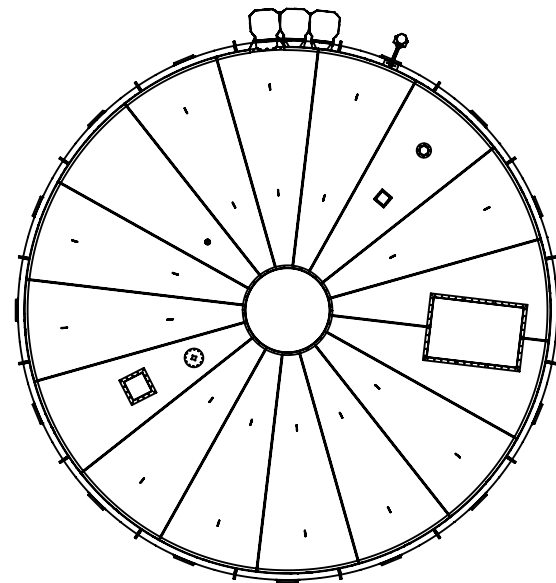


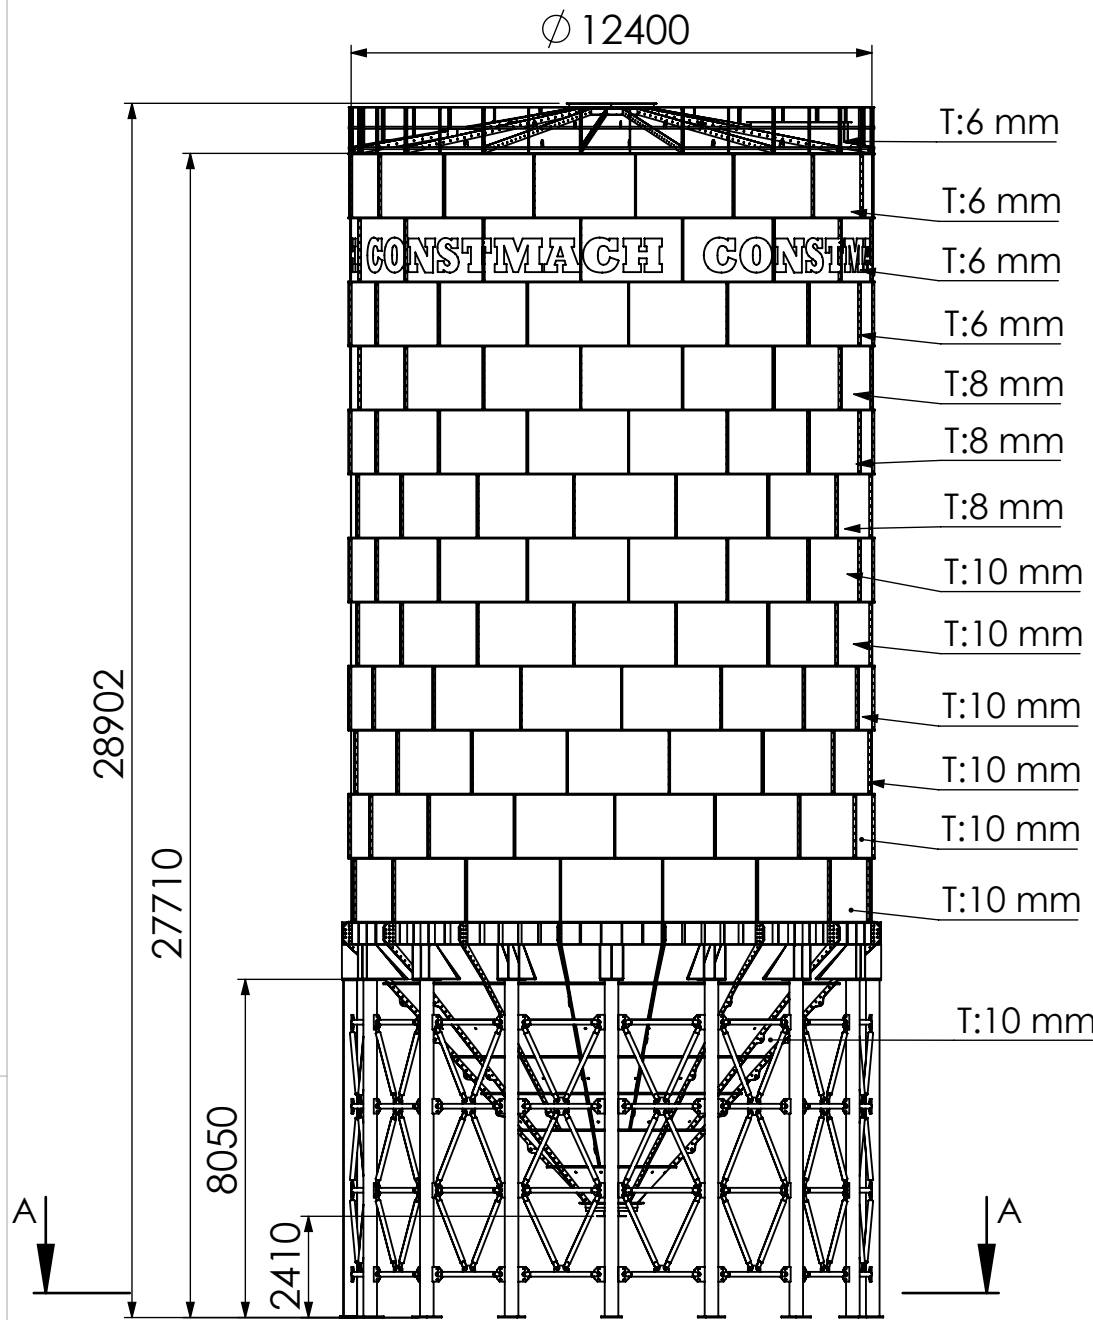

KESIT A-A  
ÖLÇEK 1 : 180

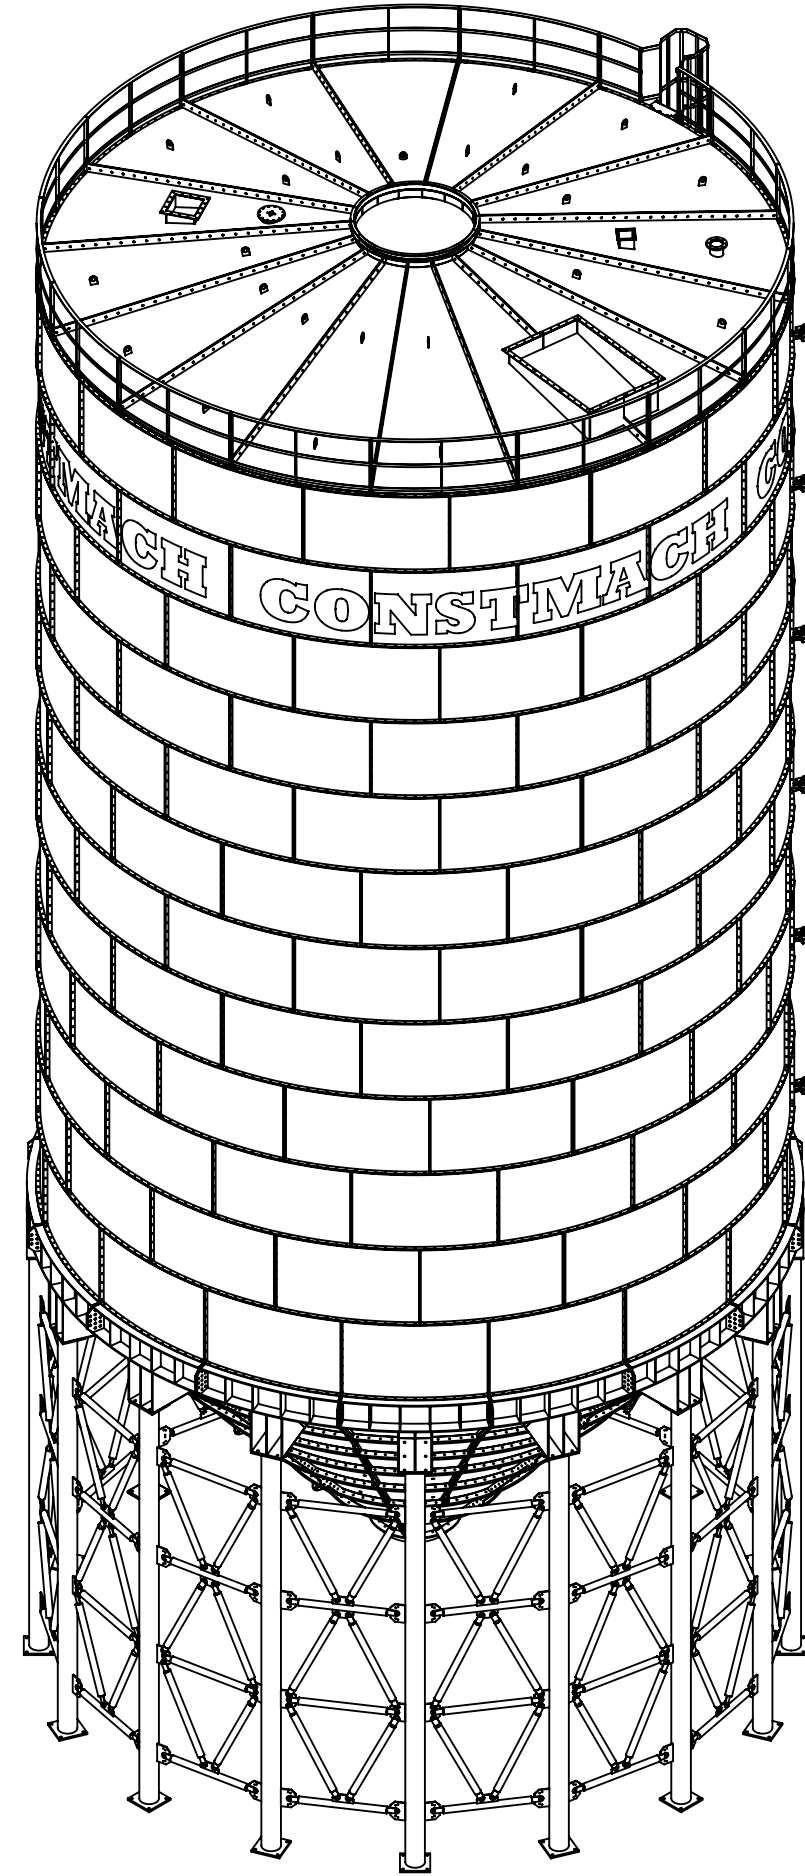

SINCE THE SOIL STRAIN IS UNKNOWN,  
THE DEPTH OF THE FOUNDATION  
WILL BE DETERMINED BY CUSTOMER

ALL DIMENSIONS ARE IN MM  
UNLESS OTHERWISE INDICATED

| ANCHOR<br>CODE | ANCHOR<br>DIMENSIONS<br>(mm) | QTY | LOAD<br>PER<br>FRAME<br>LEG |
|----------------|------------------------------|-----|-----------------------------|
| A              | 20X750X750                   | 16  | 225<br>TONS                 |



CONCRETE PLANTS & CRUSHERS

|          |               |                                 |
|----------|---------------|---------------------------------|
| Çizen    | Berkay USLUCA | Parça/Montaj Adı: 3000 TON SILO |
| Kontrol  | Emre ÇINAR    | Parça/Montaj Kodu: CCS-3000T    |
| Onay     | Emre ÇINAR    | Tarih:22.09.2026                |
| Boyut:A3 | Ölçek:1:500   | Malzeme:                        |
|          |               | Ağırlık:120485.82               |

Bu çizim ve tüm bilgiler CONSTMACH LTD. ŞTİ. nin malıdır ve CONSTMACH LTD. ŞTİ. nin izni olmadan başka bir kurum tarafından çoğaltılamaz kopyalanamaz veya satılamaz.  
This drawing and the all informations are property of CONSTMACH LTD. ŞTİ. and it must not be reproduced copied or sold by any other companies without our written consent.

Concrete height is determined by the customer